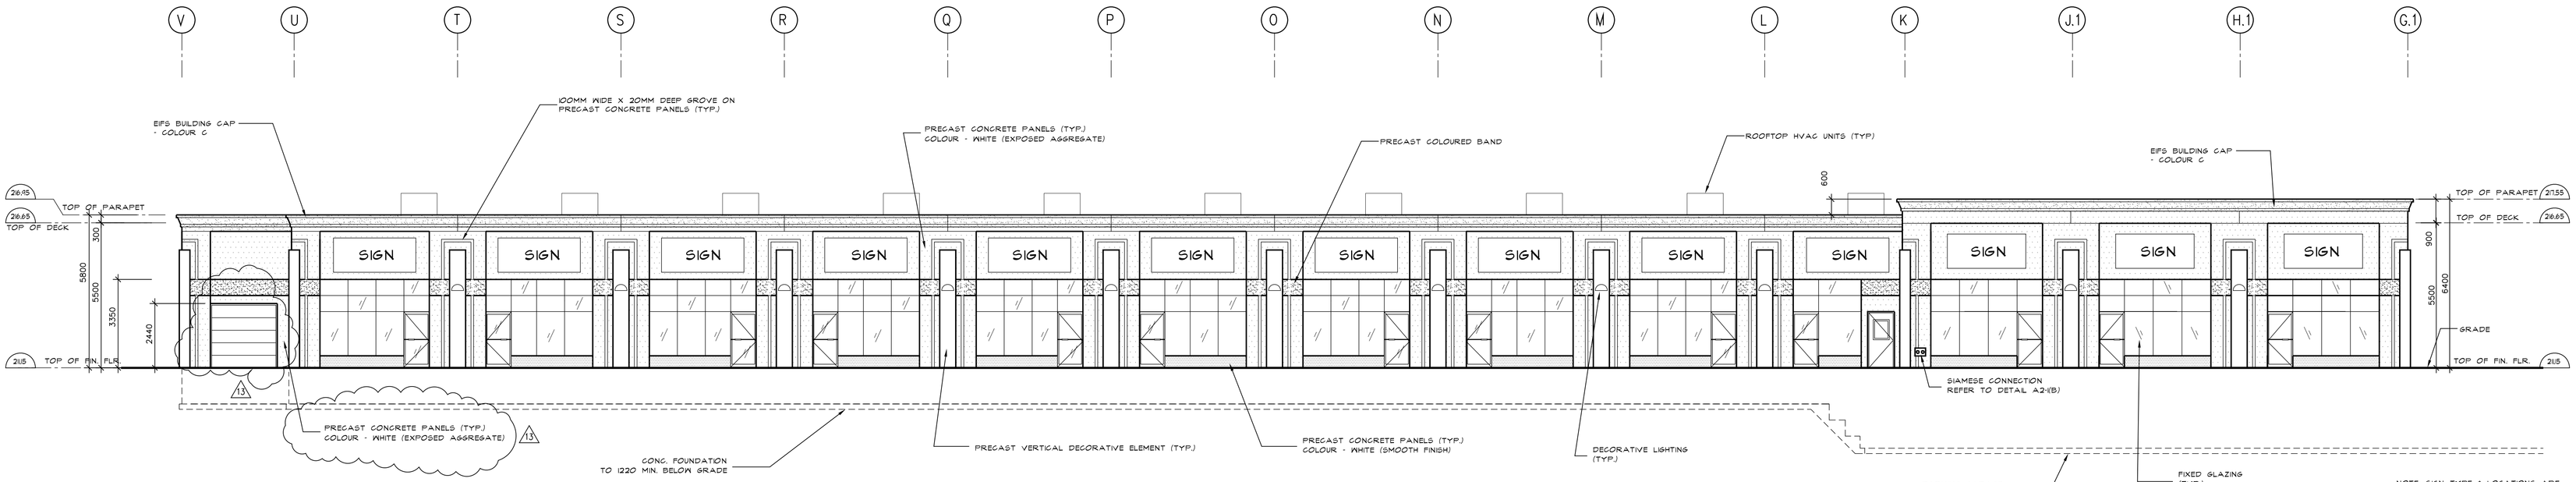

1 BUILDING B - EAST ELEVATION

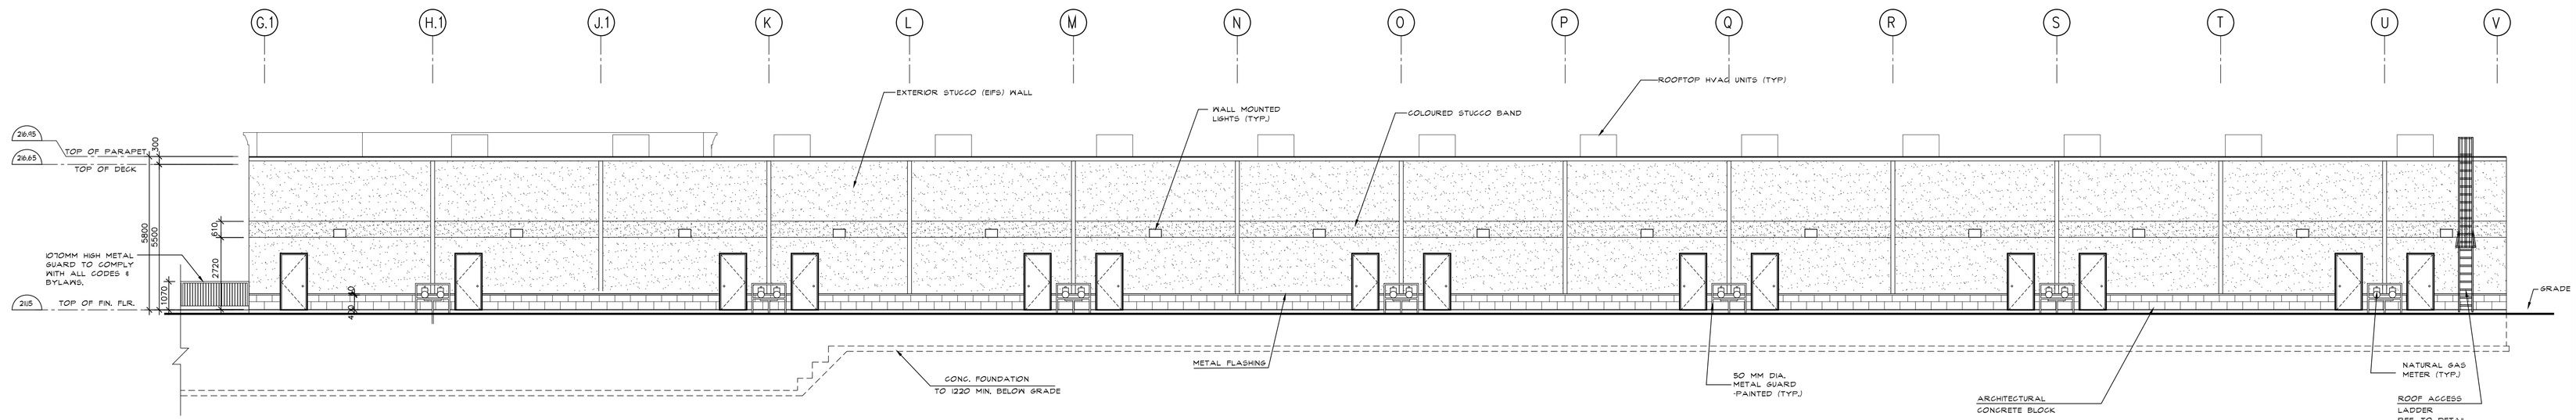

2 BUILDING B - WEST ELEVATION

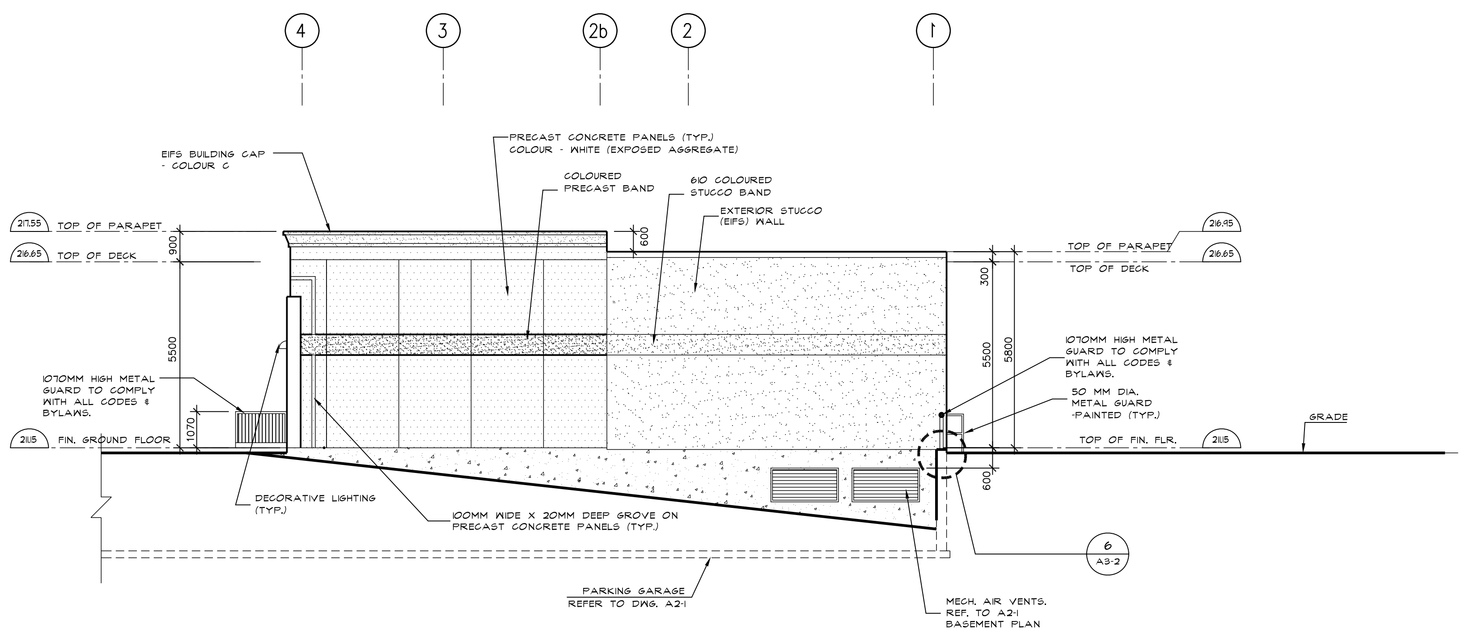

3 BUILDING B - NORTH ELEVATION

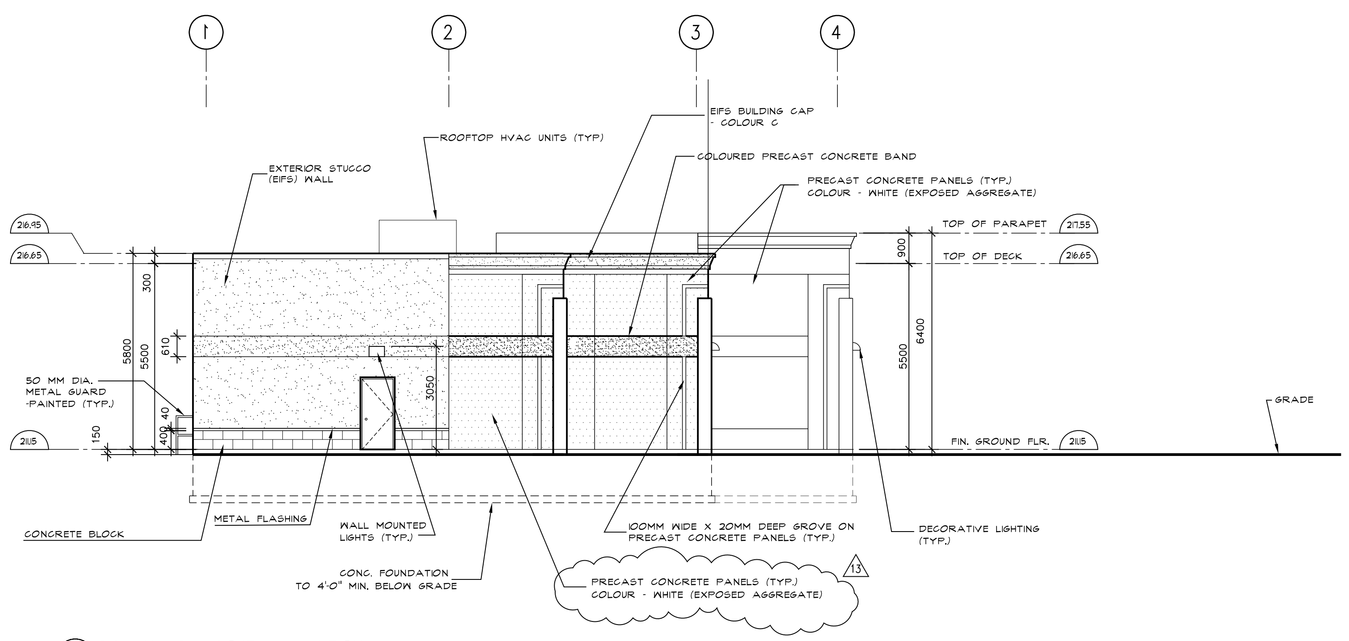

4 BUILDING B - SOUTH ELEVATION

BRAMPTON BUSINESS CENTRE

RSM ARCHITECTURE INC.
ARCHITECT
UNIT 45 - 6625 KITMAT ROAD
MISSISSAUGA, ONTARIO L5N 6J1
TELEPHONE(905) 858-8444 FAX(905) 858-0422
OFFICE@RSM-ARCH.COM

•ALL DRAWINGS ARE THE PROPERTY OF THE ARCHITECT AND MAY NOT BE REPRODUCED WITHOUT PERMISSION
•CONTRACTOR SHALL CHECK AND VERIFY ALL DIMENSIONS ON SITE. ANY DISCREPANCIES ARE TO BE REPORTED TO THE ARCHITECT.
•THIS DRAWING MUST NOT BE SCALED.
•COPYRIGHT 2008 RSM ARCHITECTURE INC.

NO.	ISSUED TO / FOR	DATE
5	SITE PLAN APPROVAL	MAY 30 07
6	SITE PLAN APPROVAL	AUG 15 2007
7	SITE PLAN APPROVAL	FEB 14 2008
8	COORDINATION & REVIEW	MAR 7 2008
9	BUILDING PERMIT	MAR 19 2008
10	90% COMPLETE REVIEW	APR 15 2008
11	TENDER	JUNE 12 2008
12	CONTRACT	OCT 2 2008
13	CONSTRUCTION	OCT 21 2008

REVISIONS

NO.	DESCRIPTION	DATE
13	GARBAGE ROOM	JUL 15 2009
12	GENERAL REVISION	SEP 30 2008
11	GENERAL REVISION	JUN 12 2008
10	GENERAL REVISION	APR 15 2008
9	EFS CAP MATERIAL	MAR 6 2008

MARK VOID ALL COPIES PREVIOUS TO THIS DATE.

SEALS

DRAWING TITLE: BUILDING B ELEVATIONS	SCALE: 1:100	APPROVED	PROJECT #: 26-1700
	DATE: SEPTEMBER 10 2006		DRAWING NO.: BUILDING B A2-2(B)
LOCATION: 7900-7920 HURONTARIO STREET BRAMPTON, ONTARIO	DRAWN BY: AB	REVISION #: 13	