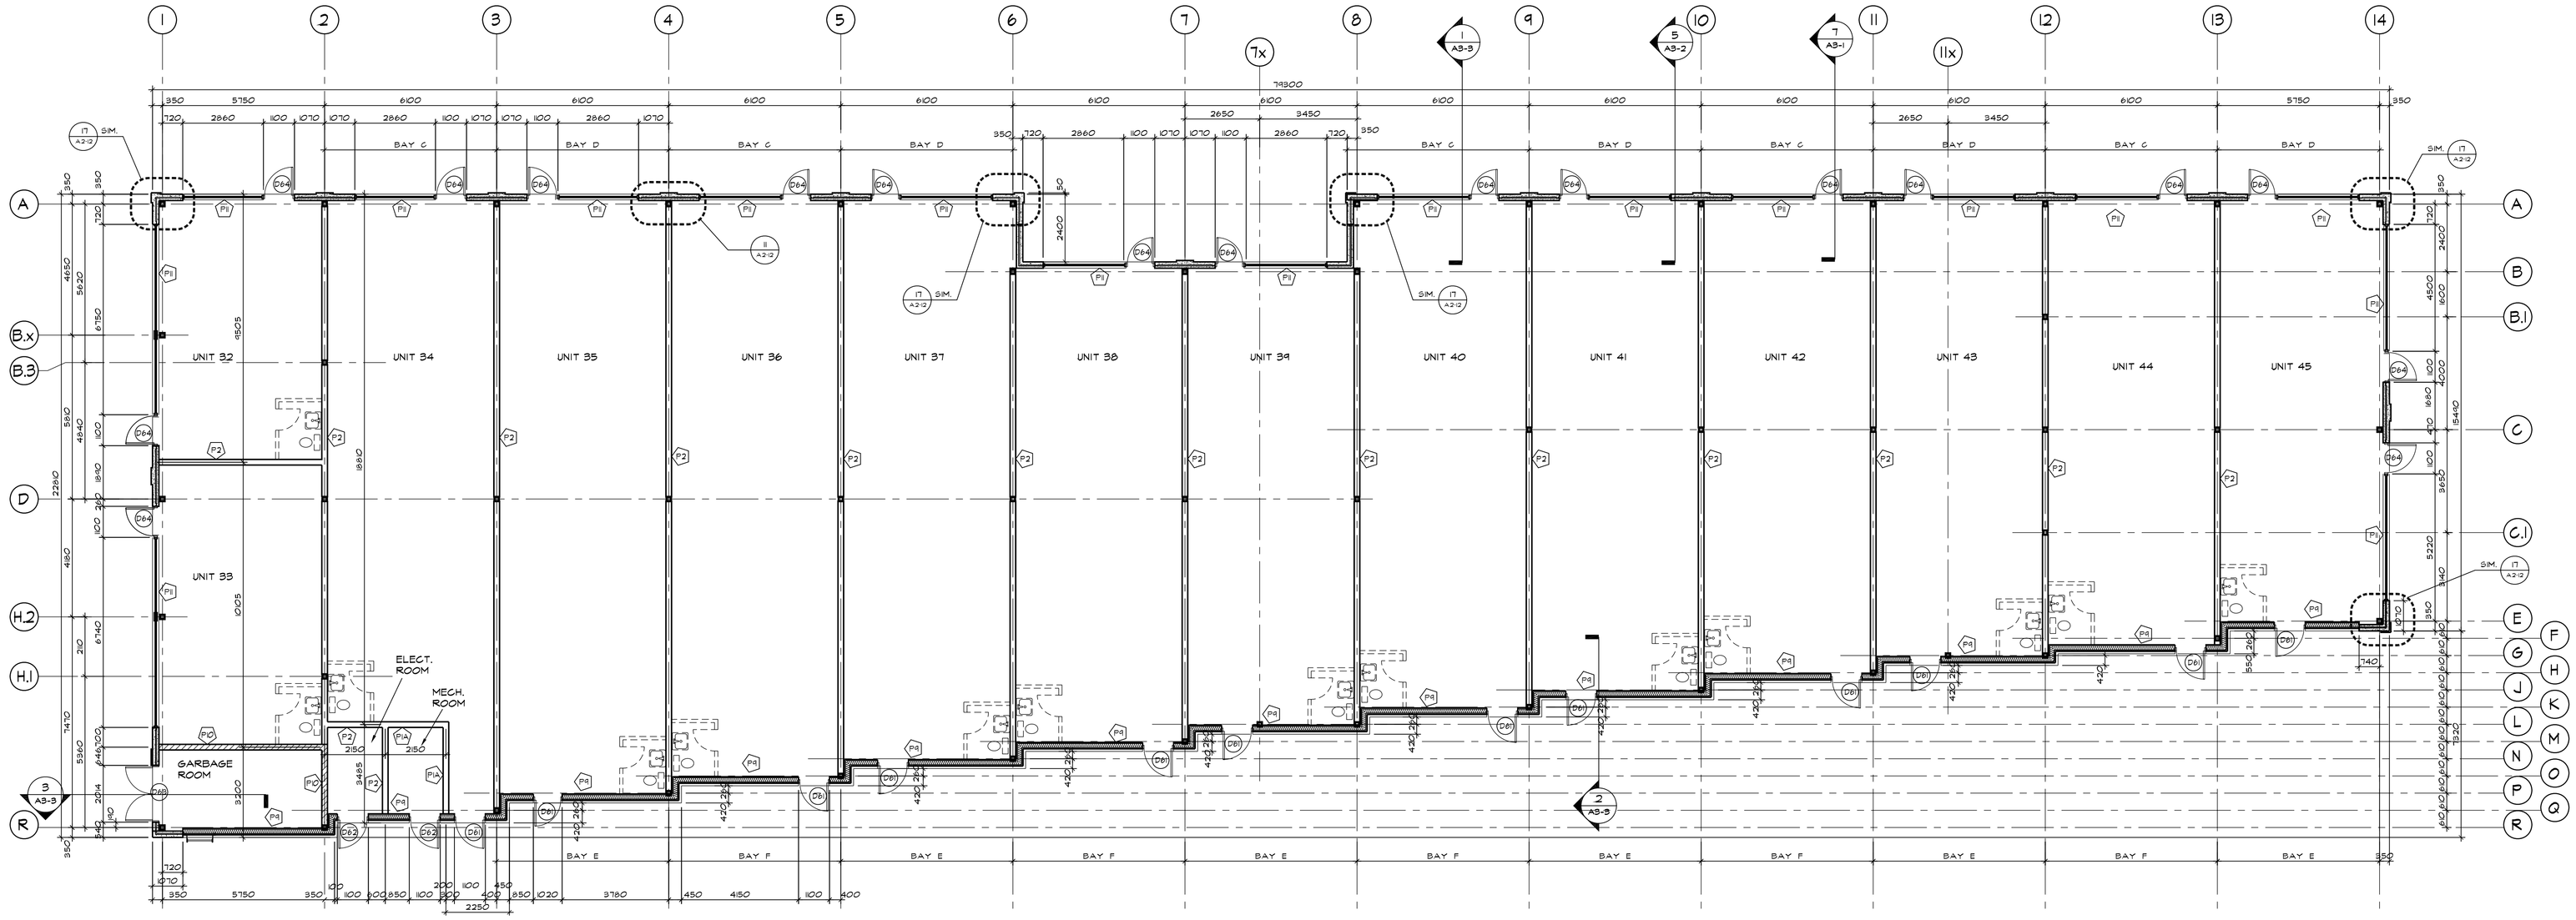

1 BUILDING C - FLOOR PLAN
1:100

NOTICE PLEASE READ.

- THIS DRAWING FORMS PART OF THE CONSTRUCTION DOCUMENTS.
- THE DIMENSIONS ON THESE DRAWINGS MAY VARY FROM THE ACTUAL DIMENSIONS ON THE SITE.
- IN ORDER TO GET ACCURATE DIMENSIONS, PLEASE TAKE SITE MEASUREMENTS.

BRAMPTON BUSINESS CENTRE

RSM ARCHITECTURE INC.
ARCHITECT
UNIT 45 - 6625 KITMAT ROAD
MISSISSAUGA, ONTARIO L5N 6J1
TELEPHONE(905) 858-8644 FAX(905) 858-0922
OFFICE@RSM-ARCH.COM

•ALL DRAWINGS ARE THE PROPERTY OF THE ARCHITECT AND MAY NOT BE REPRODUCED WITHOUT PERMISSION
•CONTRACTOR SHALL CHECK AND VERIFY ALL DIMENSIONS ON SITE. ANY DISCREPANCIES ARE TO BE REPORTED TO THE ARCHITECT.
•THIS DRAWING MUST NOT BE SCALED.
•COPYRIGHT 2008 RSM ARCHITECTURE INC.

NO.	ISSUED TO / FOR	DATE

NO.	DESCRIPTION	DATE

REVISIONS MARK VOID ALL COPIES PREVIOUS TO THIS DATE.

SEALS

CONSTRUCTION

DRAWING TITLE: BUILDING C GROUND FLOOR PLAN	SCALE: AS NOTED	APPROVED	PROJECT #: 26-1700
	DATE: JANUARY 31 2008		DRAWING NO.: BUILDING C A2-1(C)
LOCATION: 7900-7920 HURONTARIO STREET BRAMPTON, ONTARIO	DRAWN BY: AB	REVISION #: 5	