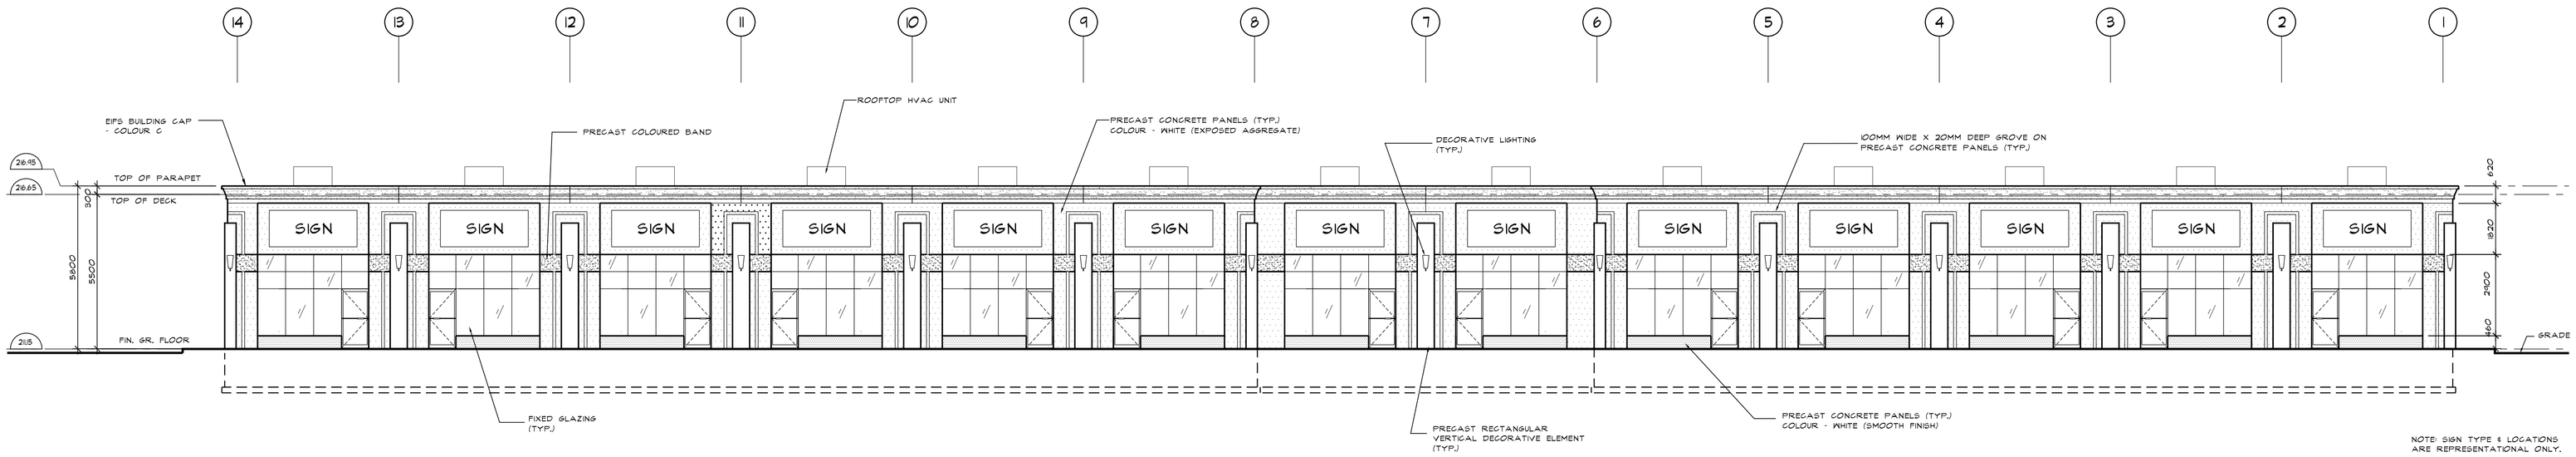

1 BUILDING C - NORTH ELEVATION

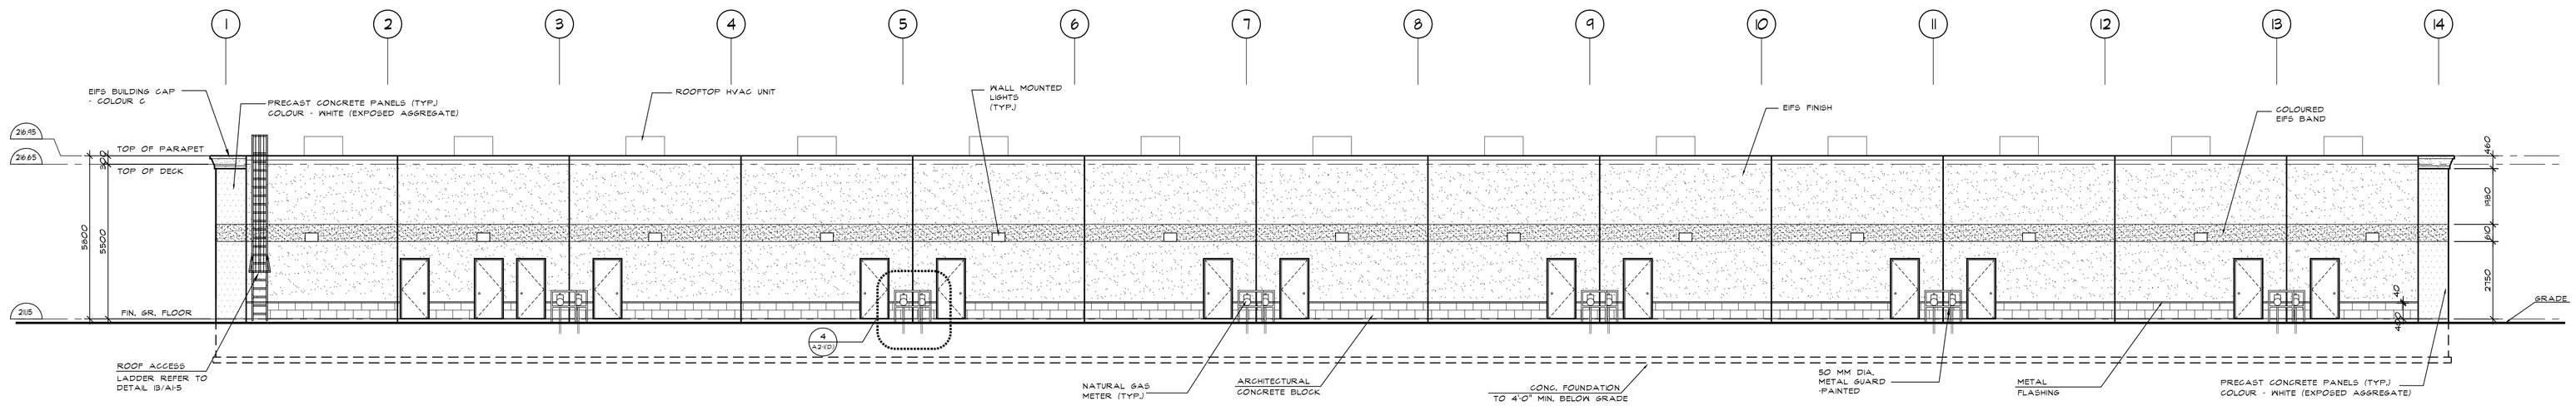

2 BUILDING C - SOUTH ELEVATION

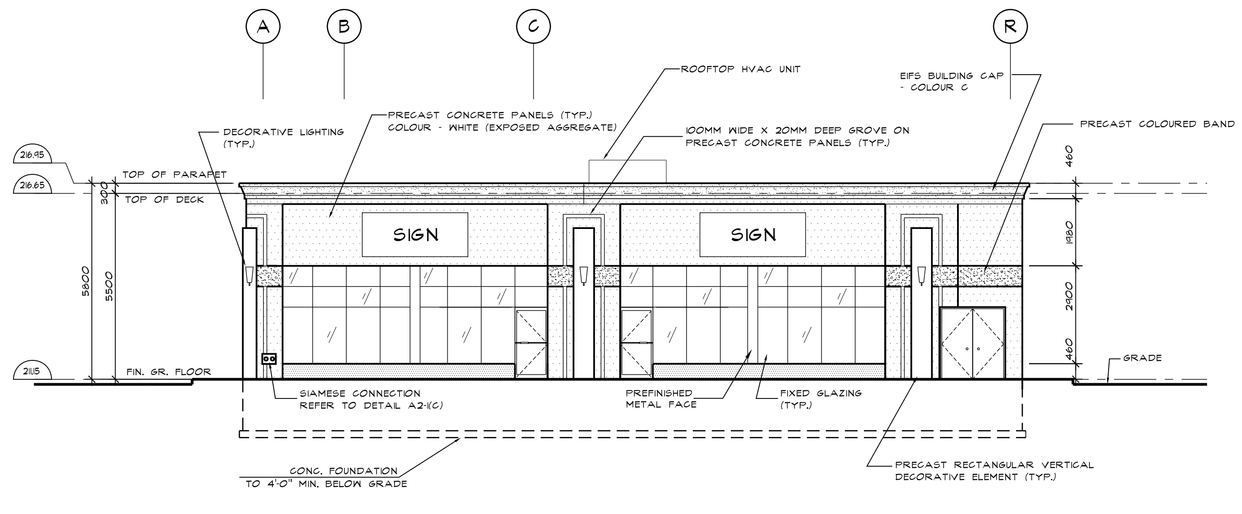

3 BUILDING C - WEST ELEVATION

NOTE: SIGN TYPE & LOCATIONS ARE REPRESENTATIONAL ONLY.

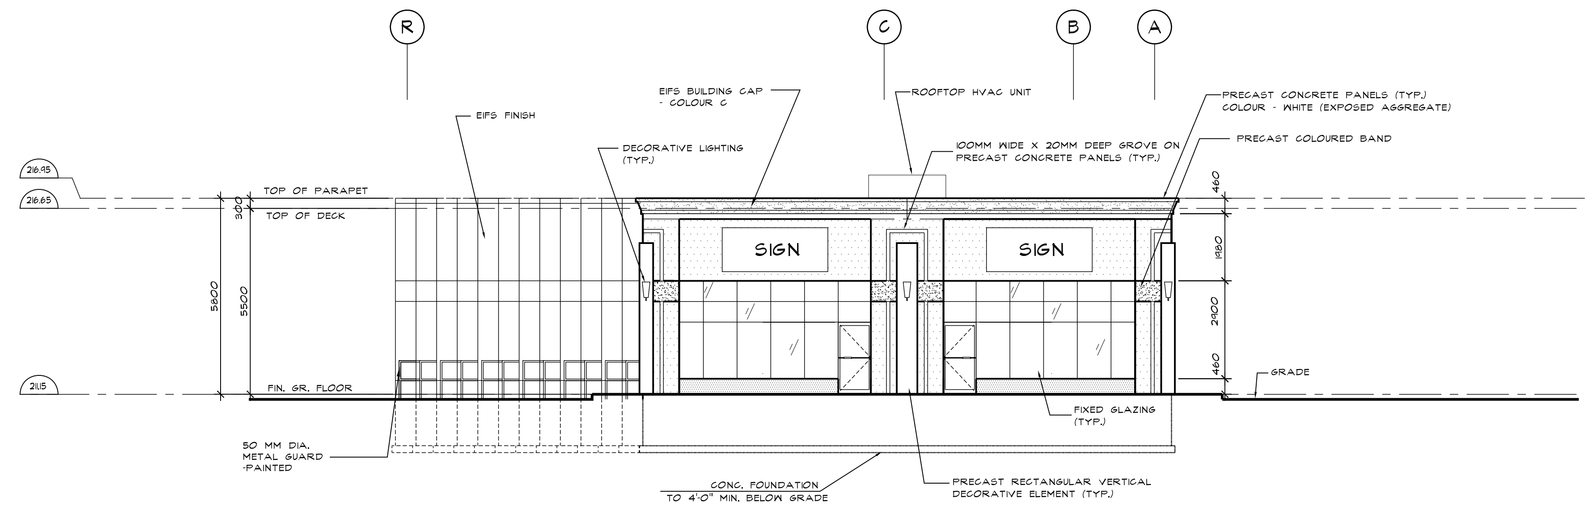

4 BUILDING C - EAST ELEVATION

NOTE: SIGN TYPE & LOCATIONS ARE REPRESENTATIONAL ONLY.

BRAMPTON BUSINESS CENTRE

RSM ARCHITECTURE INC.
ARCHITECT
UNIT 45 - 6625 KITMAT ROAD
MISSISSAUGA, ONTARIO L5N 6J
TELEPHONE(905) 858-8644 FAX(905) 858-0422
OFFICE@RSM-ARCH.COM

•ALL DRAWINGS ARE THE PROPERTY OF THE ARCHITECT AND MAY NOT BE REPRODUCED WITHOUT PERMISSION.
•CONTRACTOR SHALL CHECK AND VERIFY ALL DIMENSIONS ON SITE. ANY DISCREPANCIES ARE TO BE REPORTED TO THE ARCHITECT.
•THIS DRAWING MUST NOT BE SCALED.
•COPYRIGHT 2008 RSM ARCHITECTURE INC.

NO.	ISSUED TO / FOR	DATE
5	SITE PLAN APPROVAL	MAY 30 '07
6	SITE PLAN APPROVAL	AUG 15 2007
7	SITE PLAN APPROVAL	FEB 14 2008
8	COORDINATION & REVIEW	MAR 7 2008
9	BUILDING PERMIT	MAR 19 2008
10	90% COMPLETE REVIEW	APR 15 2008
11	TENDER	JUNE 12 2008
12	CONTRACT	OCT 2 2008
13	CONSTRUCTION	OCT 21 2008

NO	DESCRIPTION	DATE
12	GENERAL REVISION	OCT 20 2008
11	GENERAL REVISION	SEP 30 2008
10	GENERAL REVISION	JUNE 12 2008
9	EFS CAP MATERIAL	MAR 6 2008
8	REV. TO SITE PL. APPROVAL	FEB 14 2008
7	GENERAL REVISION	NOV 13 2007
6	RESIZE BUILDING	JUL 9 2007

REVISIONS MARK VOID ALL COPIES PREVOUS TO THIS DATE.

SEALS

DRAWING TITLE
BUILDING C
ELEVATIONS
SP06-97

LOCATION
7900-7920 HURONTARIO STREET
BRAMPTON, ONTARIO

SCALE	APPROVED	PROJECT #
1:100		26-1700
DATE: SEPTEMBER 10 2006		DRAWING NO. BUILDING C
DRAWN BY: AB	REVISION #: 12	A2-2(C)