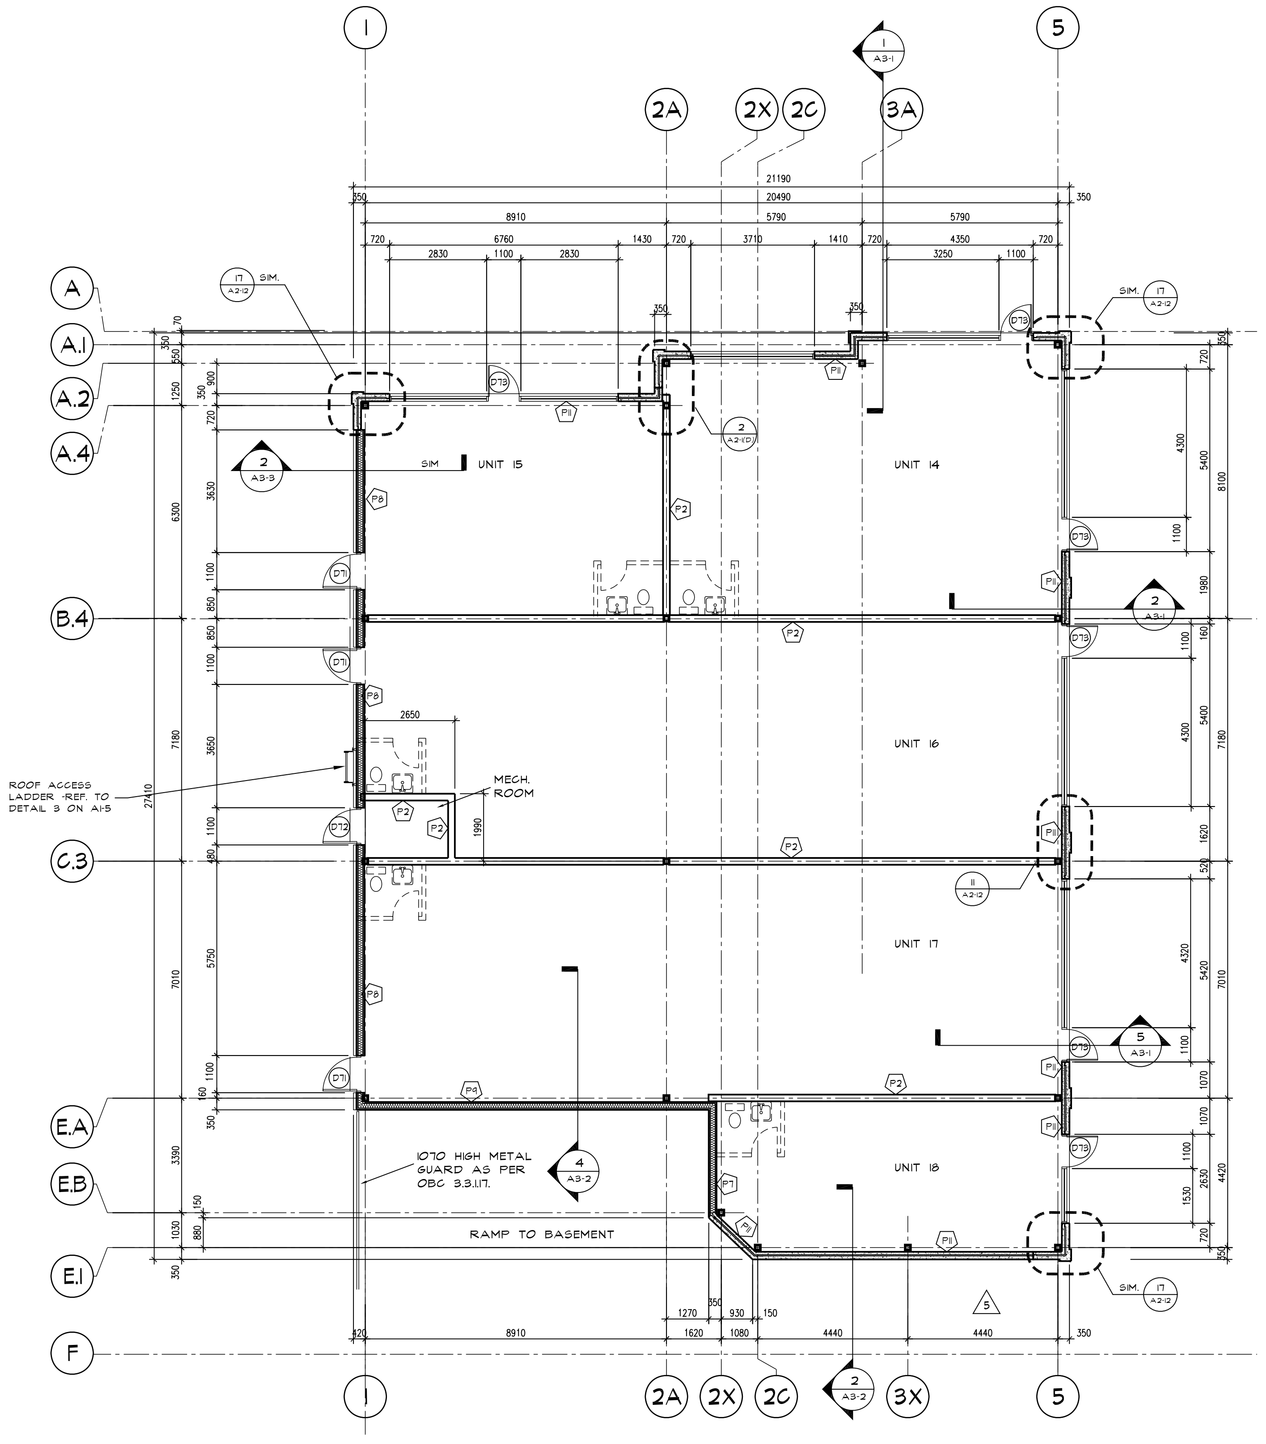

1 BUILDING D GROUND FLOOR PLAN
1:100

NOTICE PLEASE READ.

- THIS DRAWING FORMS PART OF THE CONSTRUCTION DOCUMENTS.
- THE DIMENSIONS ON THESE DRAWINGS MAY VARY FROM THE ACTUAL DIMENSIONS ON THE SITE.
- IN ORDER TO GET ACCURATE DIMENSIONS, PLEASE TAKE SITE MEASUREMENTS.

RSM ARCHITECTURE INC.
ARCHITECT
UNIT 45 :: 6625 KITMAT ROAD
MISSISSAUGA, ONTARIO L5N 6J1
TELEPHONE(905) 858-8644 FAX(905) 858-0922
OFFICE@RSM-ARCH.COM

*ALL DRAWINGS ARE THE PROPERTY OF THE ARCHITECT AND MAY NOT BE REPRODUCED WITHOUT PERMISSION
*CONTRACTOR SHALL CHECK AND VERIFY ALL DIMENSIONS ON SITE. ANY DISCREPANCIES ARE TO BE REPORTED TO THE ARCHITECT.
*THIS DRAWING MUST NOT BE SCALED.
*COPYRIGHT 2008 RSM ARCHITECTURE INC.

NO.	ISSUED TO / FOR	DATE

NO.	DESCRIPTION	DATE

REVISIONS MARK VOID ALL COPIES PREVIOUS TO THIS DATE.

SEALS

CONSTRUCTION NORTH

DRAWING TITLE
BUILDING D
GROUND FLOOR PLAN
& ELEVATIONS

LOCATION

SCALE	APPROVED	PROJECT #
1:100		
DATE: JANUARY 31 2008		DRAWING NO. BUILDING D
DRAWN BY: AB	REVISION #: 5	A2-1(D)