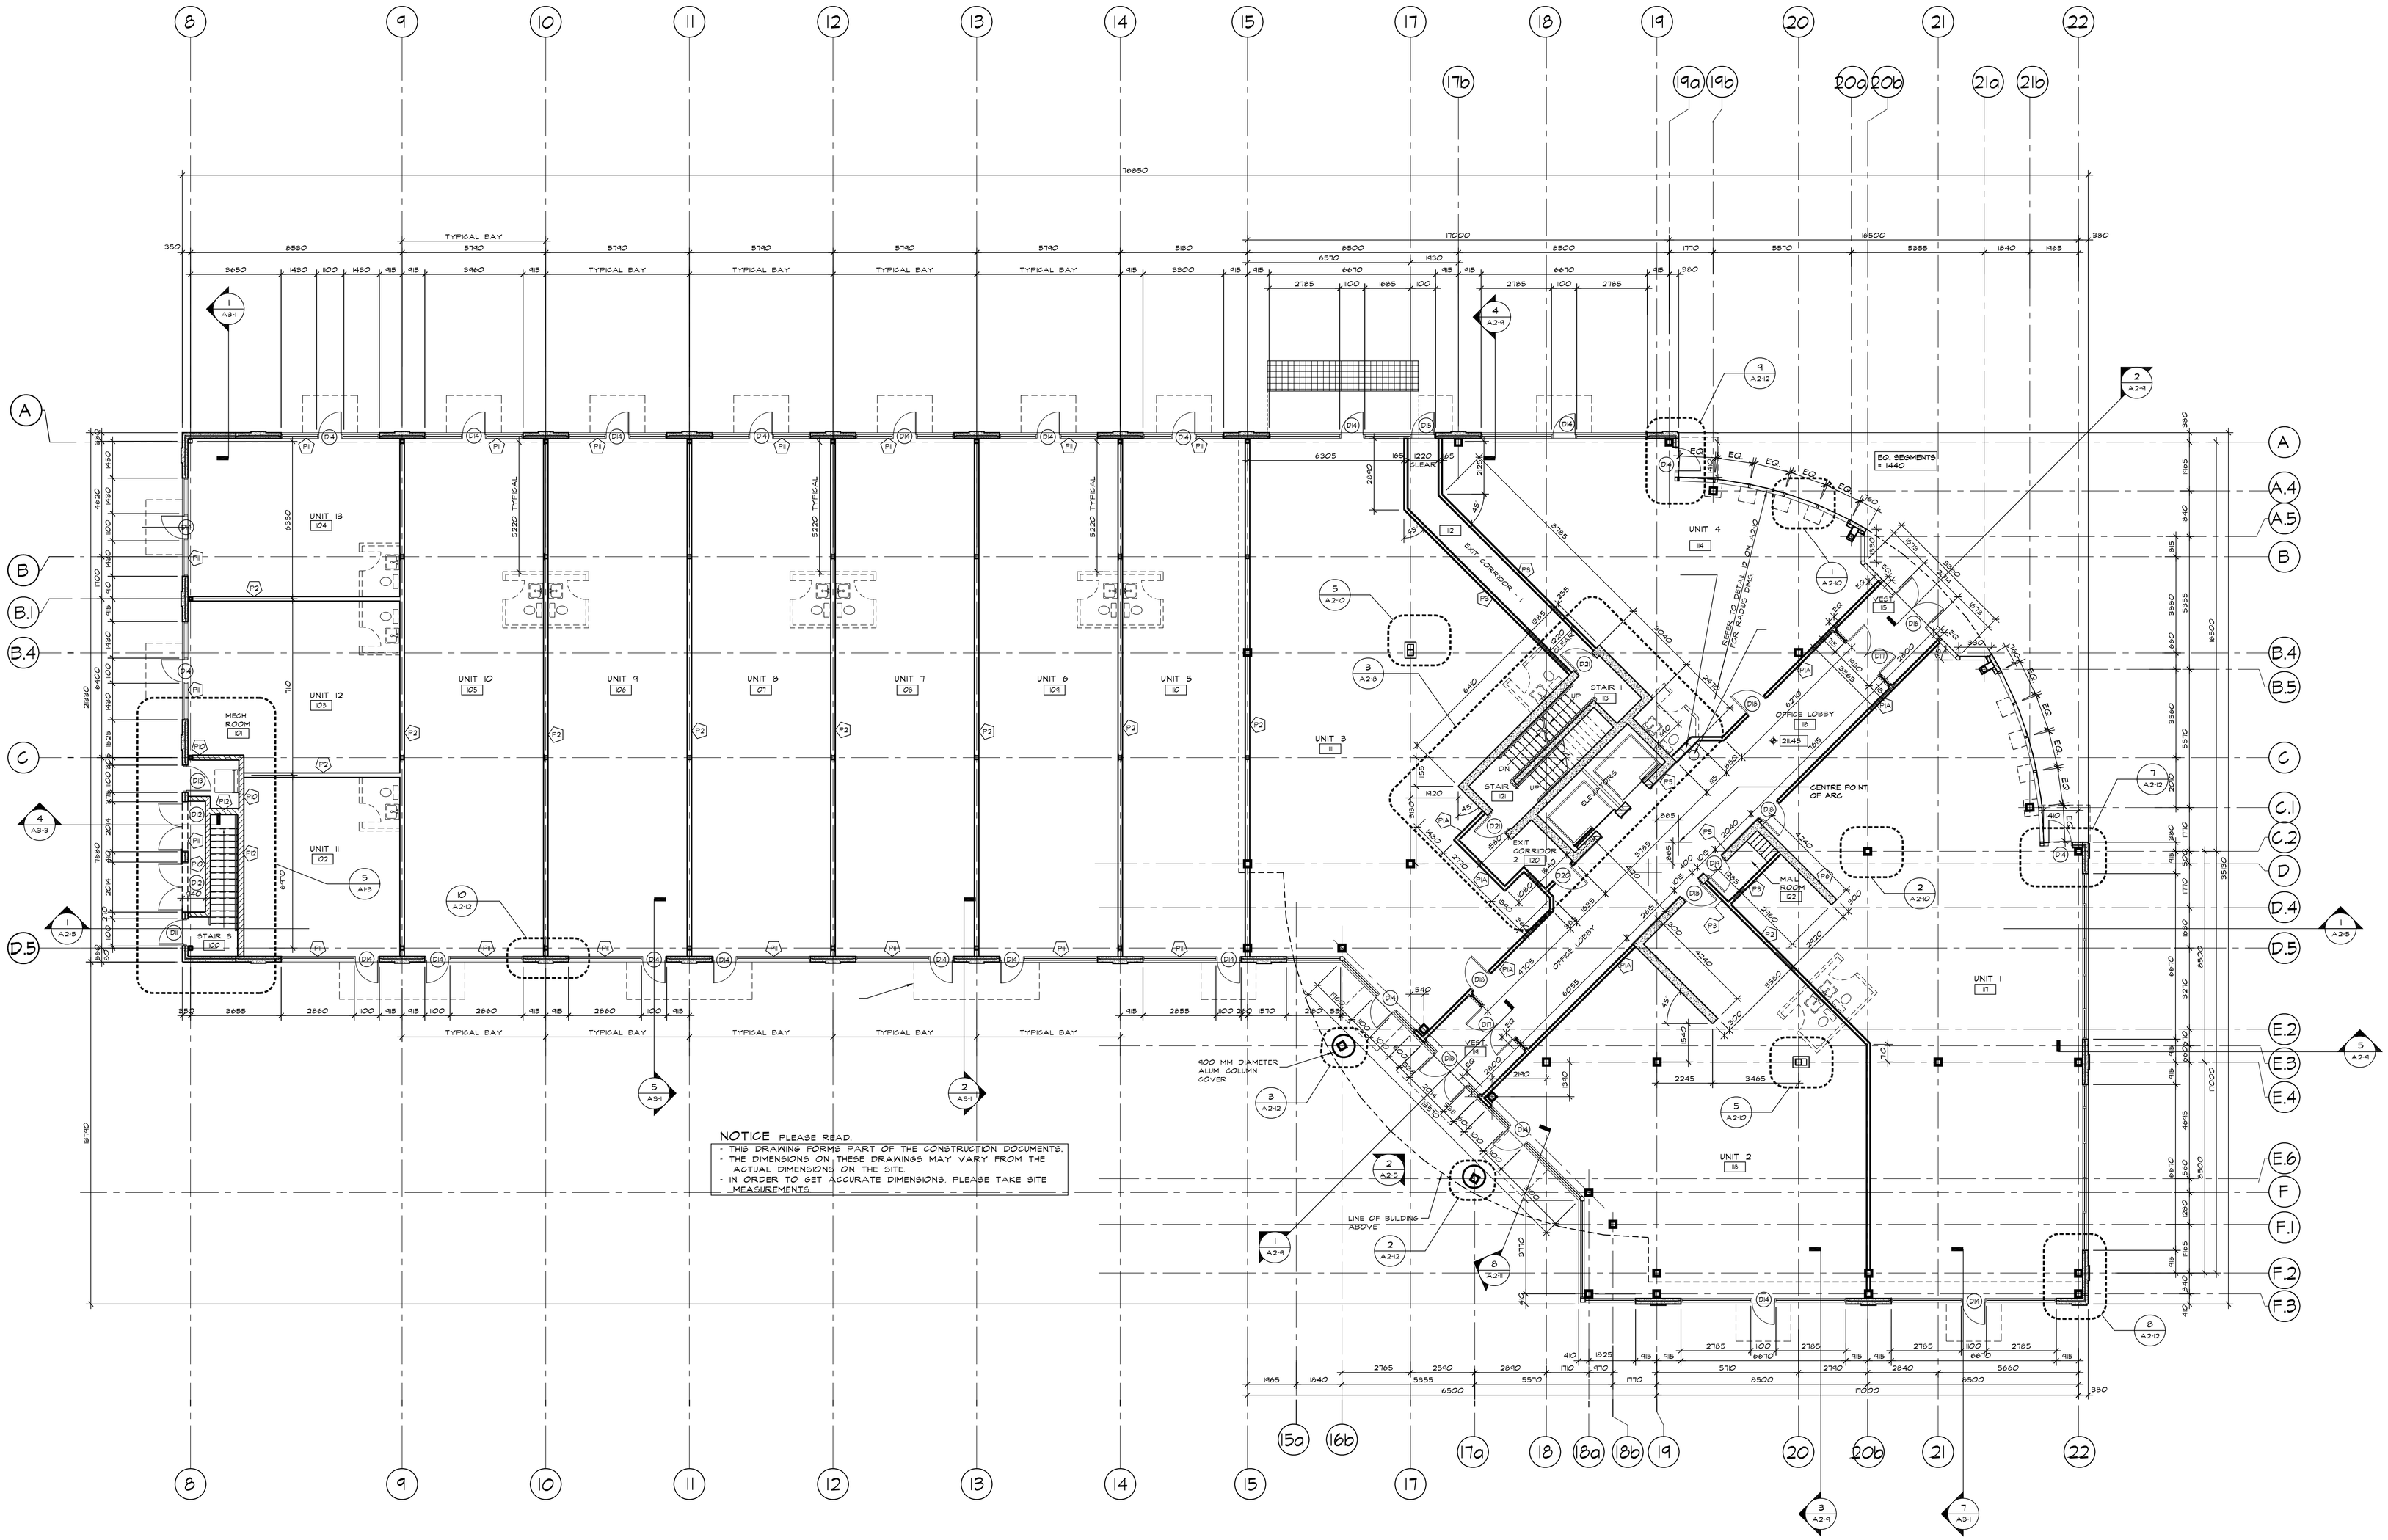

BRAMPTON BUSINESS CENTRE

RSM ARCHITECTURE INC.
ARCHITECT
UNIT 45 - 6625 KITMAT ROAD
MISSISSAUGA, ONTARIO L5N 6J1
TELEPHONE(905) 858-8644 FAX(905) 858-0422
OFFICE@RSM-ARCH.COM

*ALL DRAWINGS ARE THE PROPERTY OF THE ARCHITECT AND MAY NOT BE REPRODUCED WITHOUT PERMISSION
*CONTRACTOR SHALL CHECK AND VERIFY ALL DIMENSIONS ON SITE. ANY DISCREPANCIES ARE TO BE REPORTED TO THE ARCHITECT.
*THIS DRAWING MUST NOT BE SCALED.
*COPYRIGHT 2008 RSM ARCHITECTURE INC.

NO.	ISSUED TO / FOR	DATE
6		
7		
8		
9		
10		

9		
8		
7		
6		
5		
4		
3		
NO.	DESCRIPTION	DATE

REVISIONS — MARK VOID ALL COPIES PREVIOUS TO THIS DATE.

SEALS

CONSTRUCTION — NORTH

DRAWING TITLE: BUILDING A GROUND FLOOR PLAN	SCALE: 1:100	APPROVED	PROJECT #: 26-1700
	DATE: JANUARY 31 2008		DRAWING NO.: BUILDING A A2-1(A)
LOCATION: 7900-7920 HURONTARIO STREET BRAMPTON, ONTARIO	DRAWN BY: AB	REVISION #: 9	